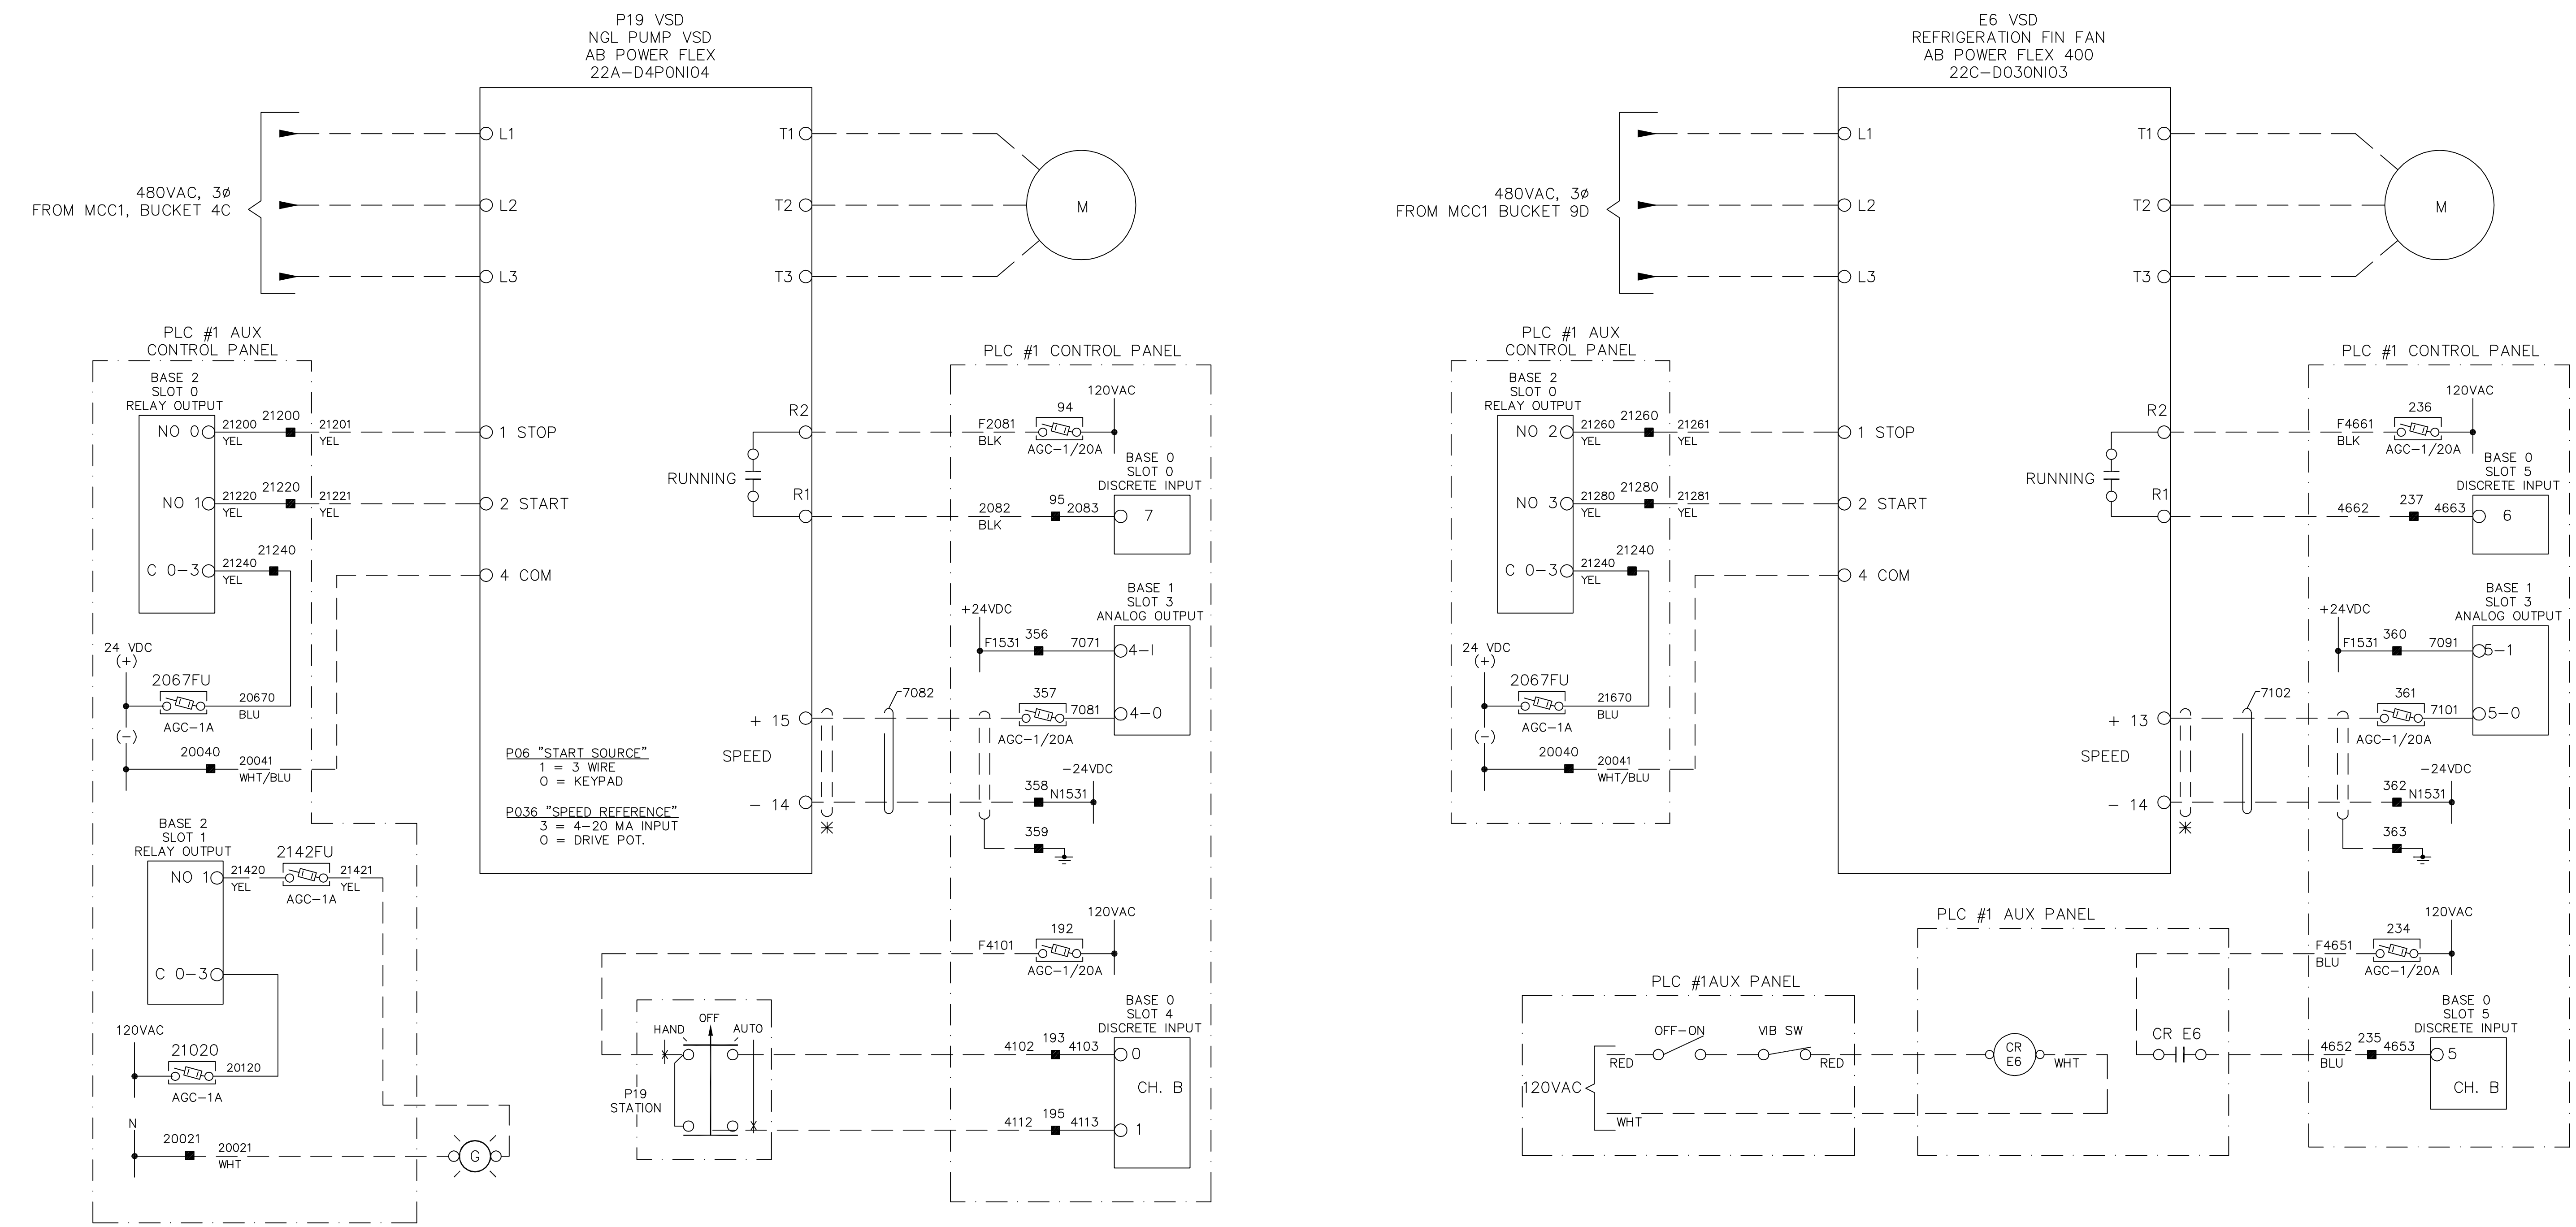

REFERENCE DRAWINGS

REVISIONS

1	AS BUILT 12/06/06	WS	RH

SCALE -
DR. WS CH. RH DR. APP.
CONTRACTOR ESC JOB #
DATE 15 MAY 03
ENGR.
APPROVED

ELEMENTARY SCHEMATIC

C. C.
S. D.

SHEET 1

1